EXISTING ARRANGEMENTS

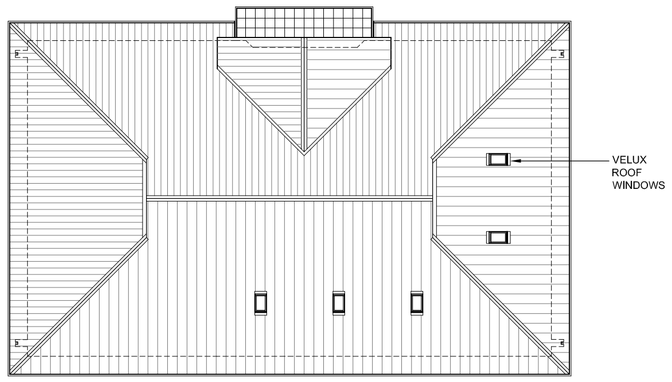

ROOF PLAN

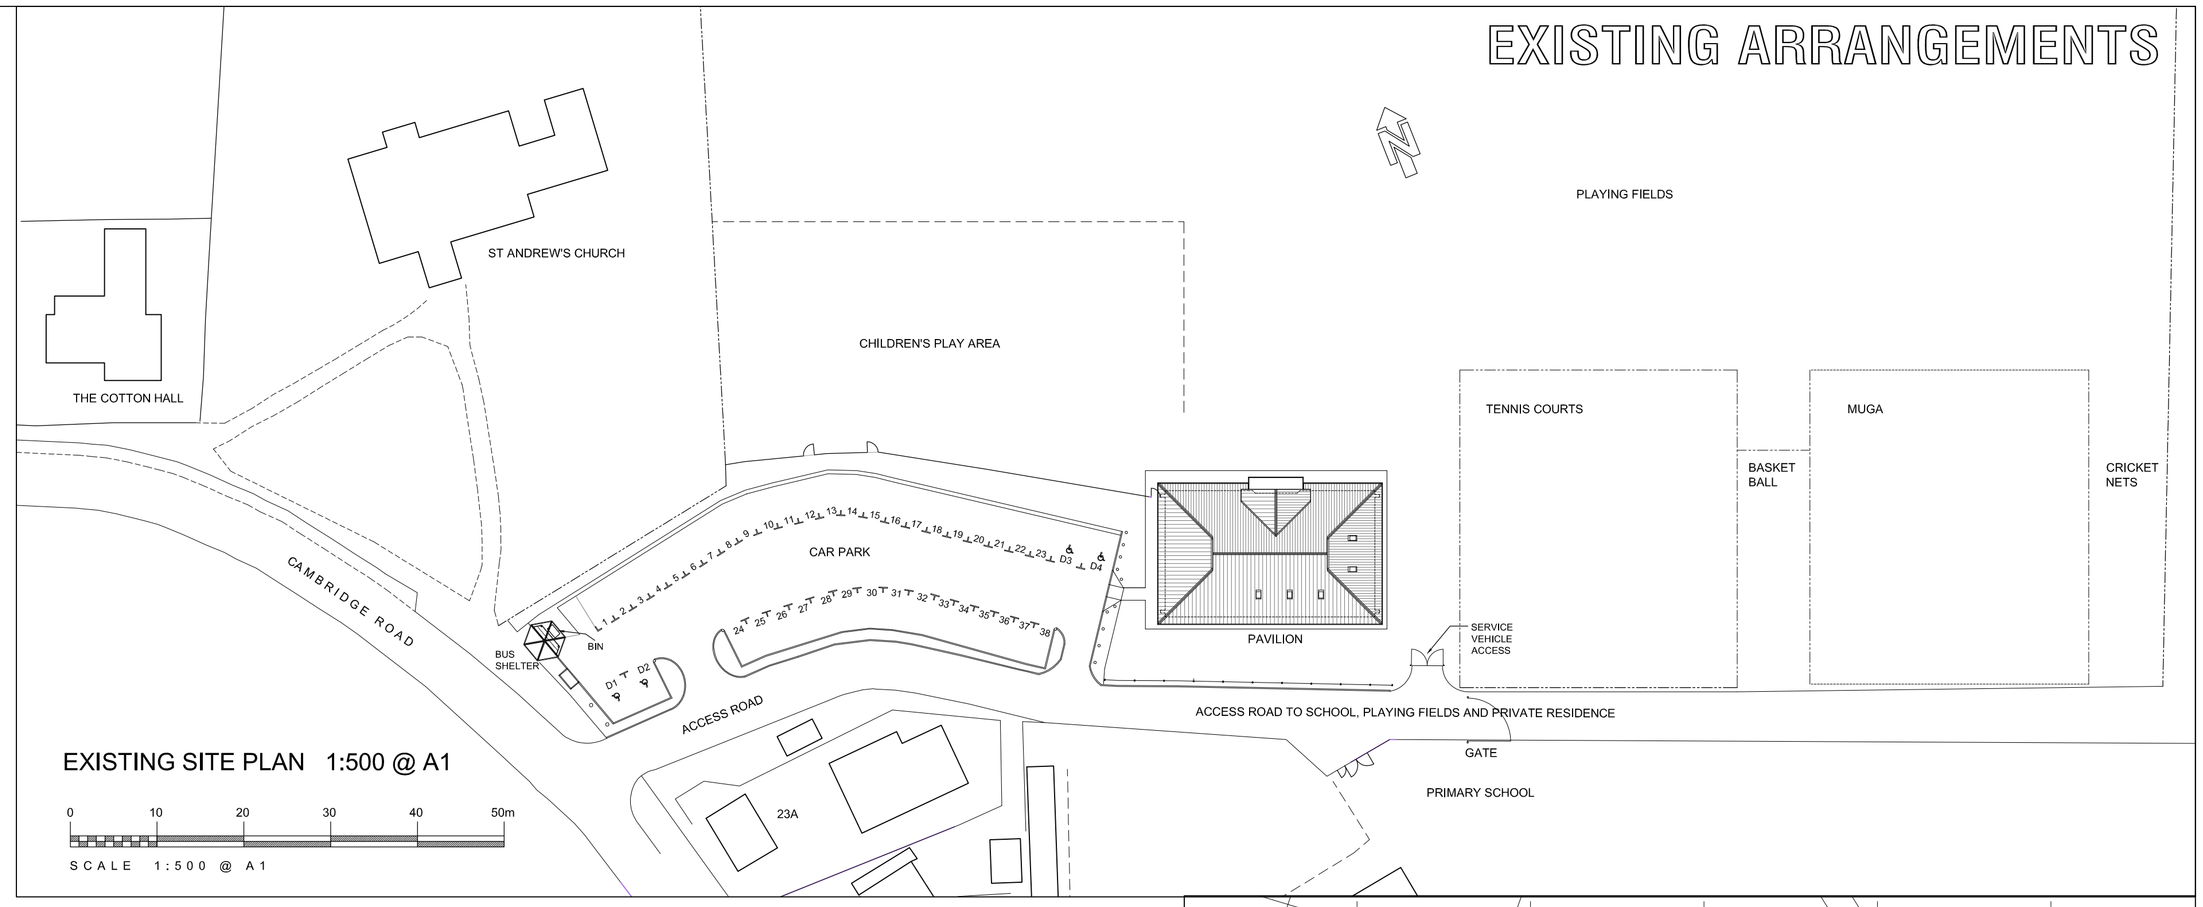

EXISTING SITE PLAN 1:500 @ A1

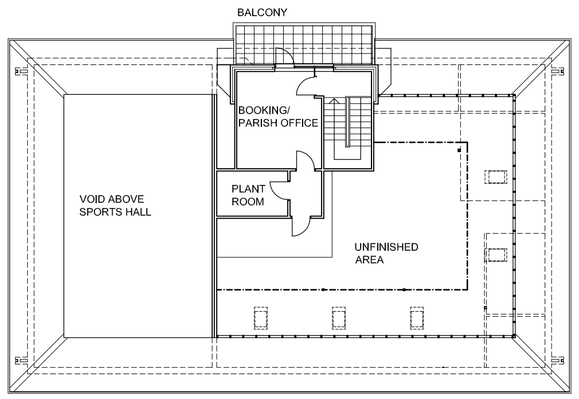

FIRST FLOOR PLAN

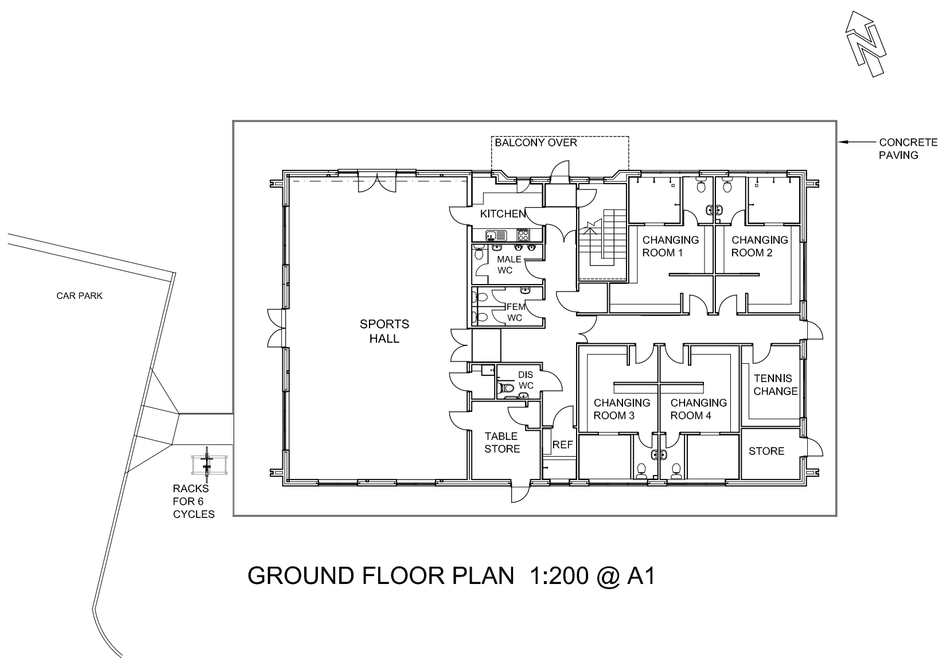

GROUND FLOOR PLAN 1:200 @ A1

NORTH ELEVATION TO PITCHES 1:200 @ A1

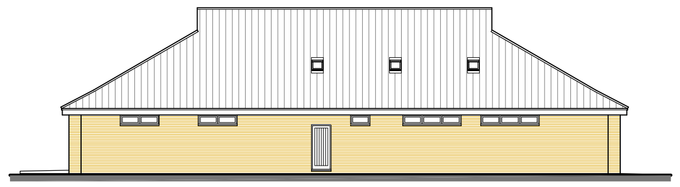

SOUTH ELEVATION TO ACCESS ROAD

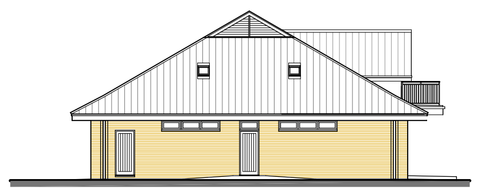

EAST ELEVATION TO TENNIS COURTS

EXTERNAL MATERIALS INCLUDE;
- BUFF FACING BRICKS
- ARTIFICIAL SLATE ROOF
- STAINED H/WOOD JOINERY
- P/COATED ALU R/W GOODS

WEST ELEVATION TO CAR PARK

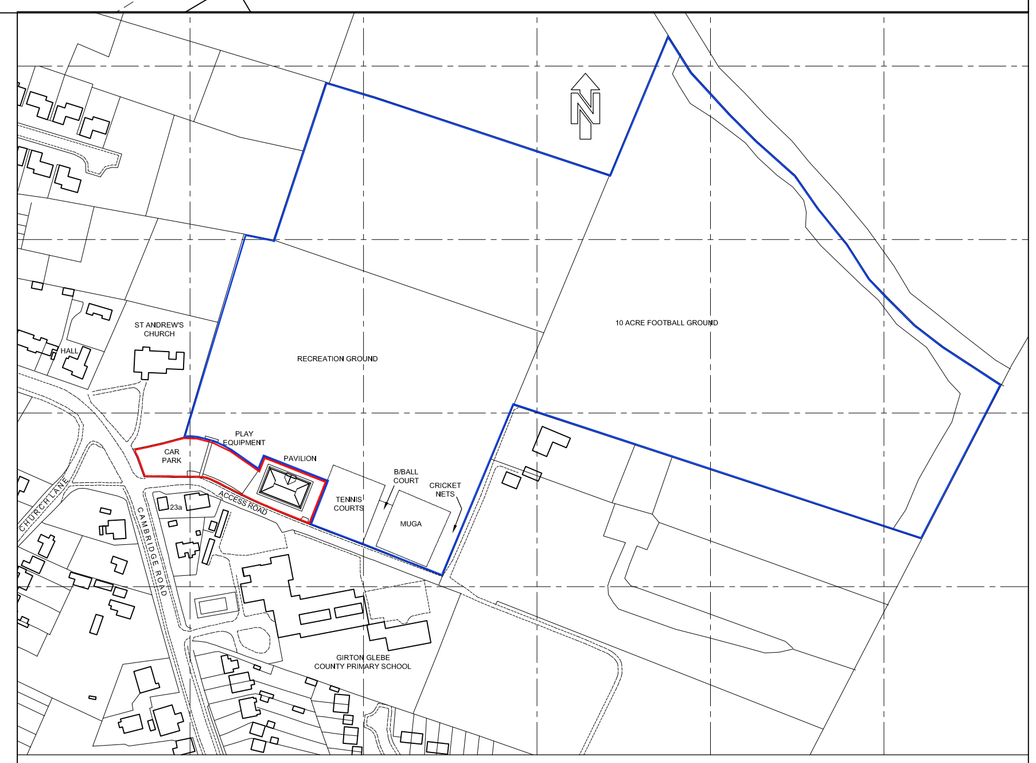

LOCATION PLAN
1:2500 @ A1

CHS Architects
CHS Architects (Cambridge) Ltd
21 Coles Lane, Oakington, Cambridge CB24 3AF
T: (01223) 564912 E: mj.houlder@ntlworld.com

Project
EXTENSION AND ALTERATIONS TO
GIRTON PARISH COUNCIL PAVILION HALL
66 CAMBRIDGE ROAD, GIRTON
CAMBRIDGE CB3 0FH

For Girton Parish Council

Drawing
EXISTING FLOOR PLANS AND ELEVATIONS
LOCATION PLAN
EXISTING SITE PLAN

Date	Scale	
Jul 2020	1:2500, 1:500, 1:200 @ A1	
Drawn by: MH	Drawing no: 389/P-01	Revision: -
Checked by	File ref	

-
REVISIONS