PROPOSED ARRANGEMENTS

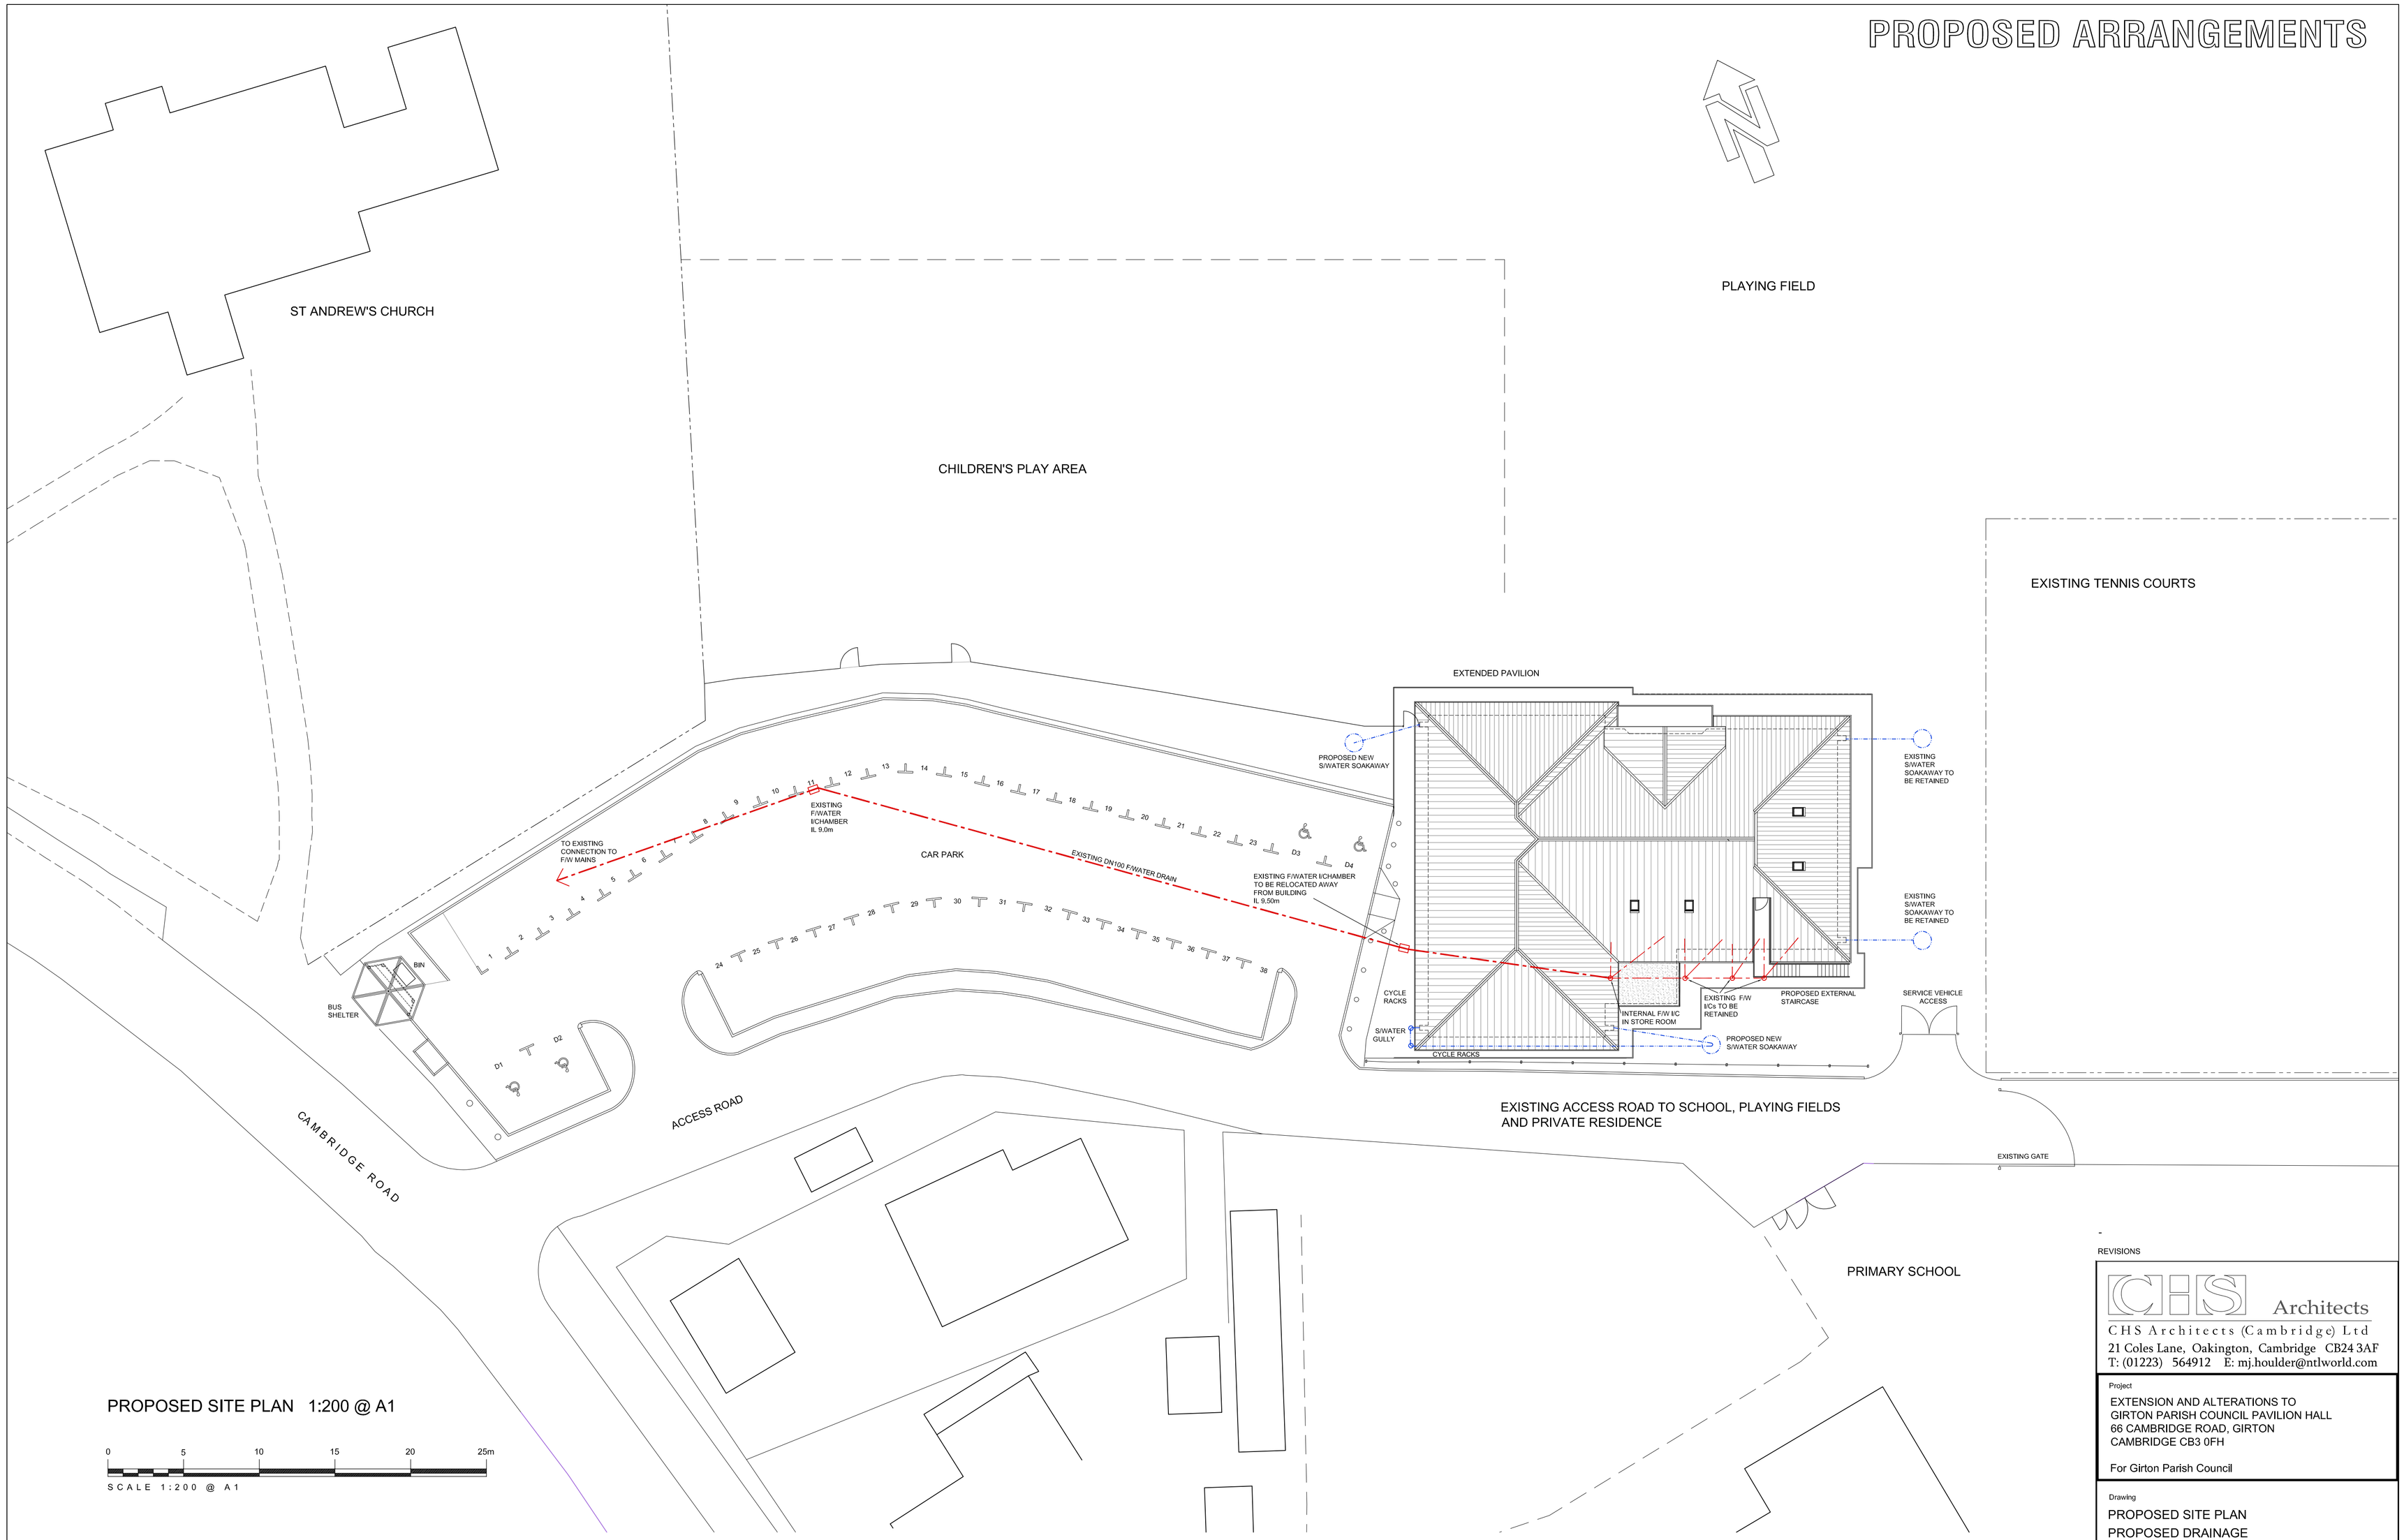

PROPOSED SITE PLAN 1:200 @ A1

0 5 10 15 20 25m

SCALE 1:200 @ A1

REVISIONS

CHS Architects

CHS Architects (Cambridge) Ltd
21 Coles Lane, Oakington, Cambridge CB24 3AF
T: (01223) 564912 E: mj.houlder@ntlworld.com

Project

EXTENSION AND ALTERATIONS TO
GIRTON PARISH COUNCIL PAVILION HALL
66 CAMBRIDGE ROAD, GIRTON
CAMBRIDGE CB3 0FH

For Girton Parish Council

Drawing

PROPOSED SITE PLAN
PROPOSED DRAINAGE

Date	Scale	
Aug 2020	1:200 @ A1	
Drawn by: MH	Drawing no: 389/P-02	Revision: -
Checked by	File ref	